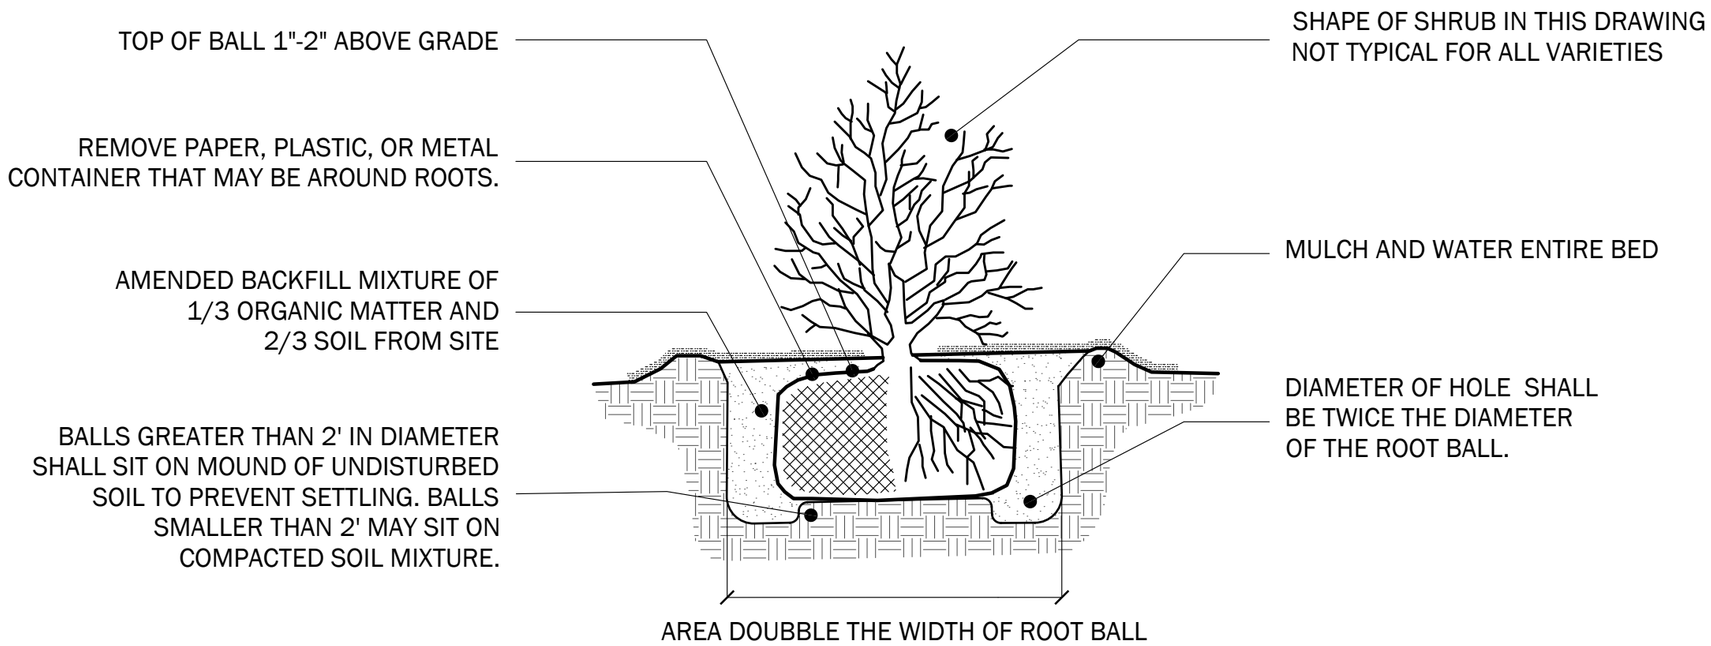

SECTION: SHRUB PLANTING DETAIL

N.T.S.

city of greenville

No.	DATE	BY/CHKD

REVISION

PROJECT NO.

DATE
October 11, 2010

DRAWN BY
ALEXANDER WALKER
URBAN DESIGNER

SHRUB PLANTING DETAIL